GATEWAY GATEWAY GATEWAY

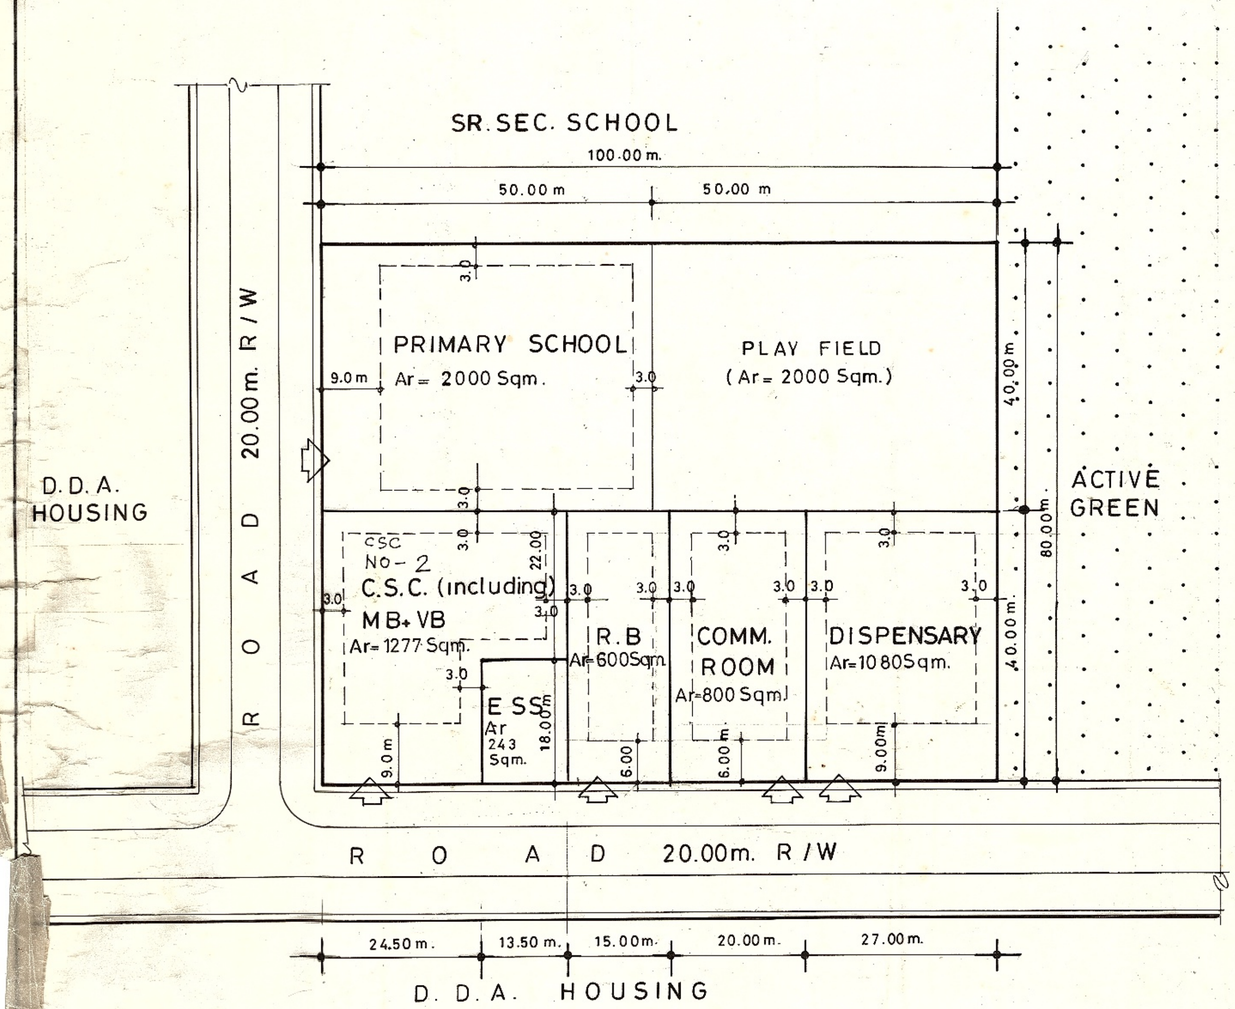

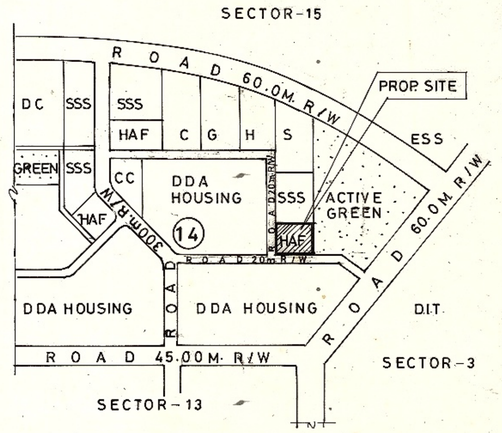

KEY PLAN

द. वि. प्रा.

द्वारका उपशहर परियोजना

AREA STATEMENT

TOTAL AREA OF THE SITE
=100.00 X 80.00m=8000.00 Sqm.

Sl. No.	FACILITIES	PROPOSED AREA IN SQM.
1.	PRIMARY SCHOOL	4000.00
2.	C.S.C.(incld. MB+VB)	1 277.00
3	E.S.S.	243.00
4.	RELIGIOUS BUILDING	600.00
5.	COMM. ROOM	800.00
6.	DISPENSARY	1 080.00

COVD. AREA, F.A.R. AND HEIGHT AS PER M.P.D. 2001.

NOTES

1. DO NOT SCALE THE DRG. FOLLOW ONLY THE WRITTEN DIMENSIONS.
2. ALL DIMENSIONS ARE IN METRES.
3. APPROVED BY COMMISSIONER (PLG.) ON Pg. 20N IN FILE NO. F 8 (10) 94 / DWK / HAF-B / PART-I DATED 4.10.97.
4. INCORPORATION OF Ph II IN LAYOUT PLAN APPROVED BY- DIR (Plg) ON Pg. 6N IN FILE NO F 8(10)94/ DWK/HAF B/ Part.

1 THE PLAN IS SUBJECT TO MODIFICATIONS WITHIN THE FRAMEWORK OF MASTER PLAN / ZONAL PLAN.
2 IT IS FOR PLANNING PURPOSE & IS NOT FIT TO BE PRODUCED IN THE COURT OF LAW FOR PROPERTY DISPUTES.
3 ALL THE DIMENSIONS & AREA GIVEN IN THE PLAN ARE SUBJECT TO CONFIRMATION OF OWNERSHIP/ ALLOTMENT STATUS & DEMARCATIONS / FEASIBILITY REPORT FROM THE DDA LANDS & ENGINEERING WING RESPECTIVELY.

HOUSING AREA FACILITY Ph II (PKT-b)

SCALE 1:500		SECTOR 14
PLG. D MAN	PLG. ASSTT.	DRG. NO. DWK/SEC-14/HAF/ 97140
ASSTT. DIRECTOR	JOINT DIRECTOR	DIRECTOR (PLG.)

DELHI DEVELOPMENT AUTHORITY